Grid Reference Points A- Easting (x): 468871 Northing (y): 249604

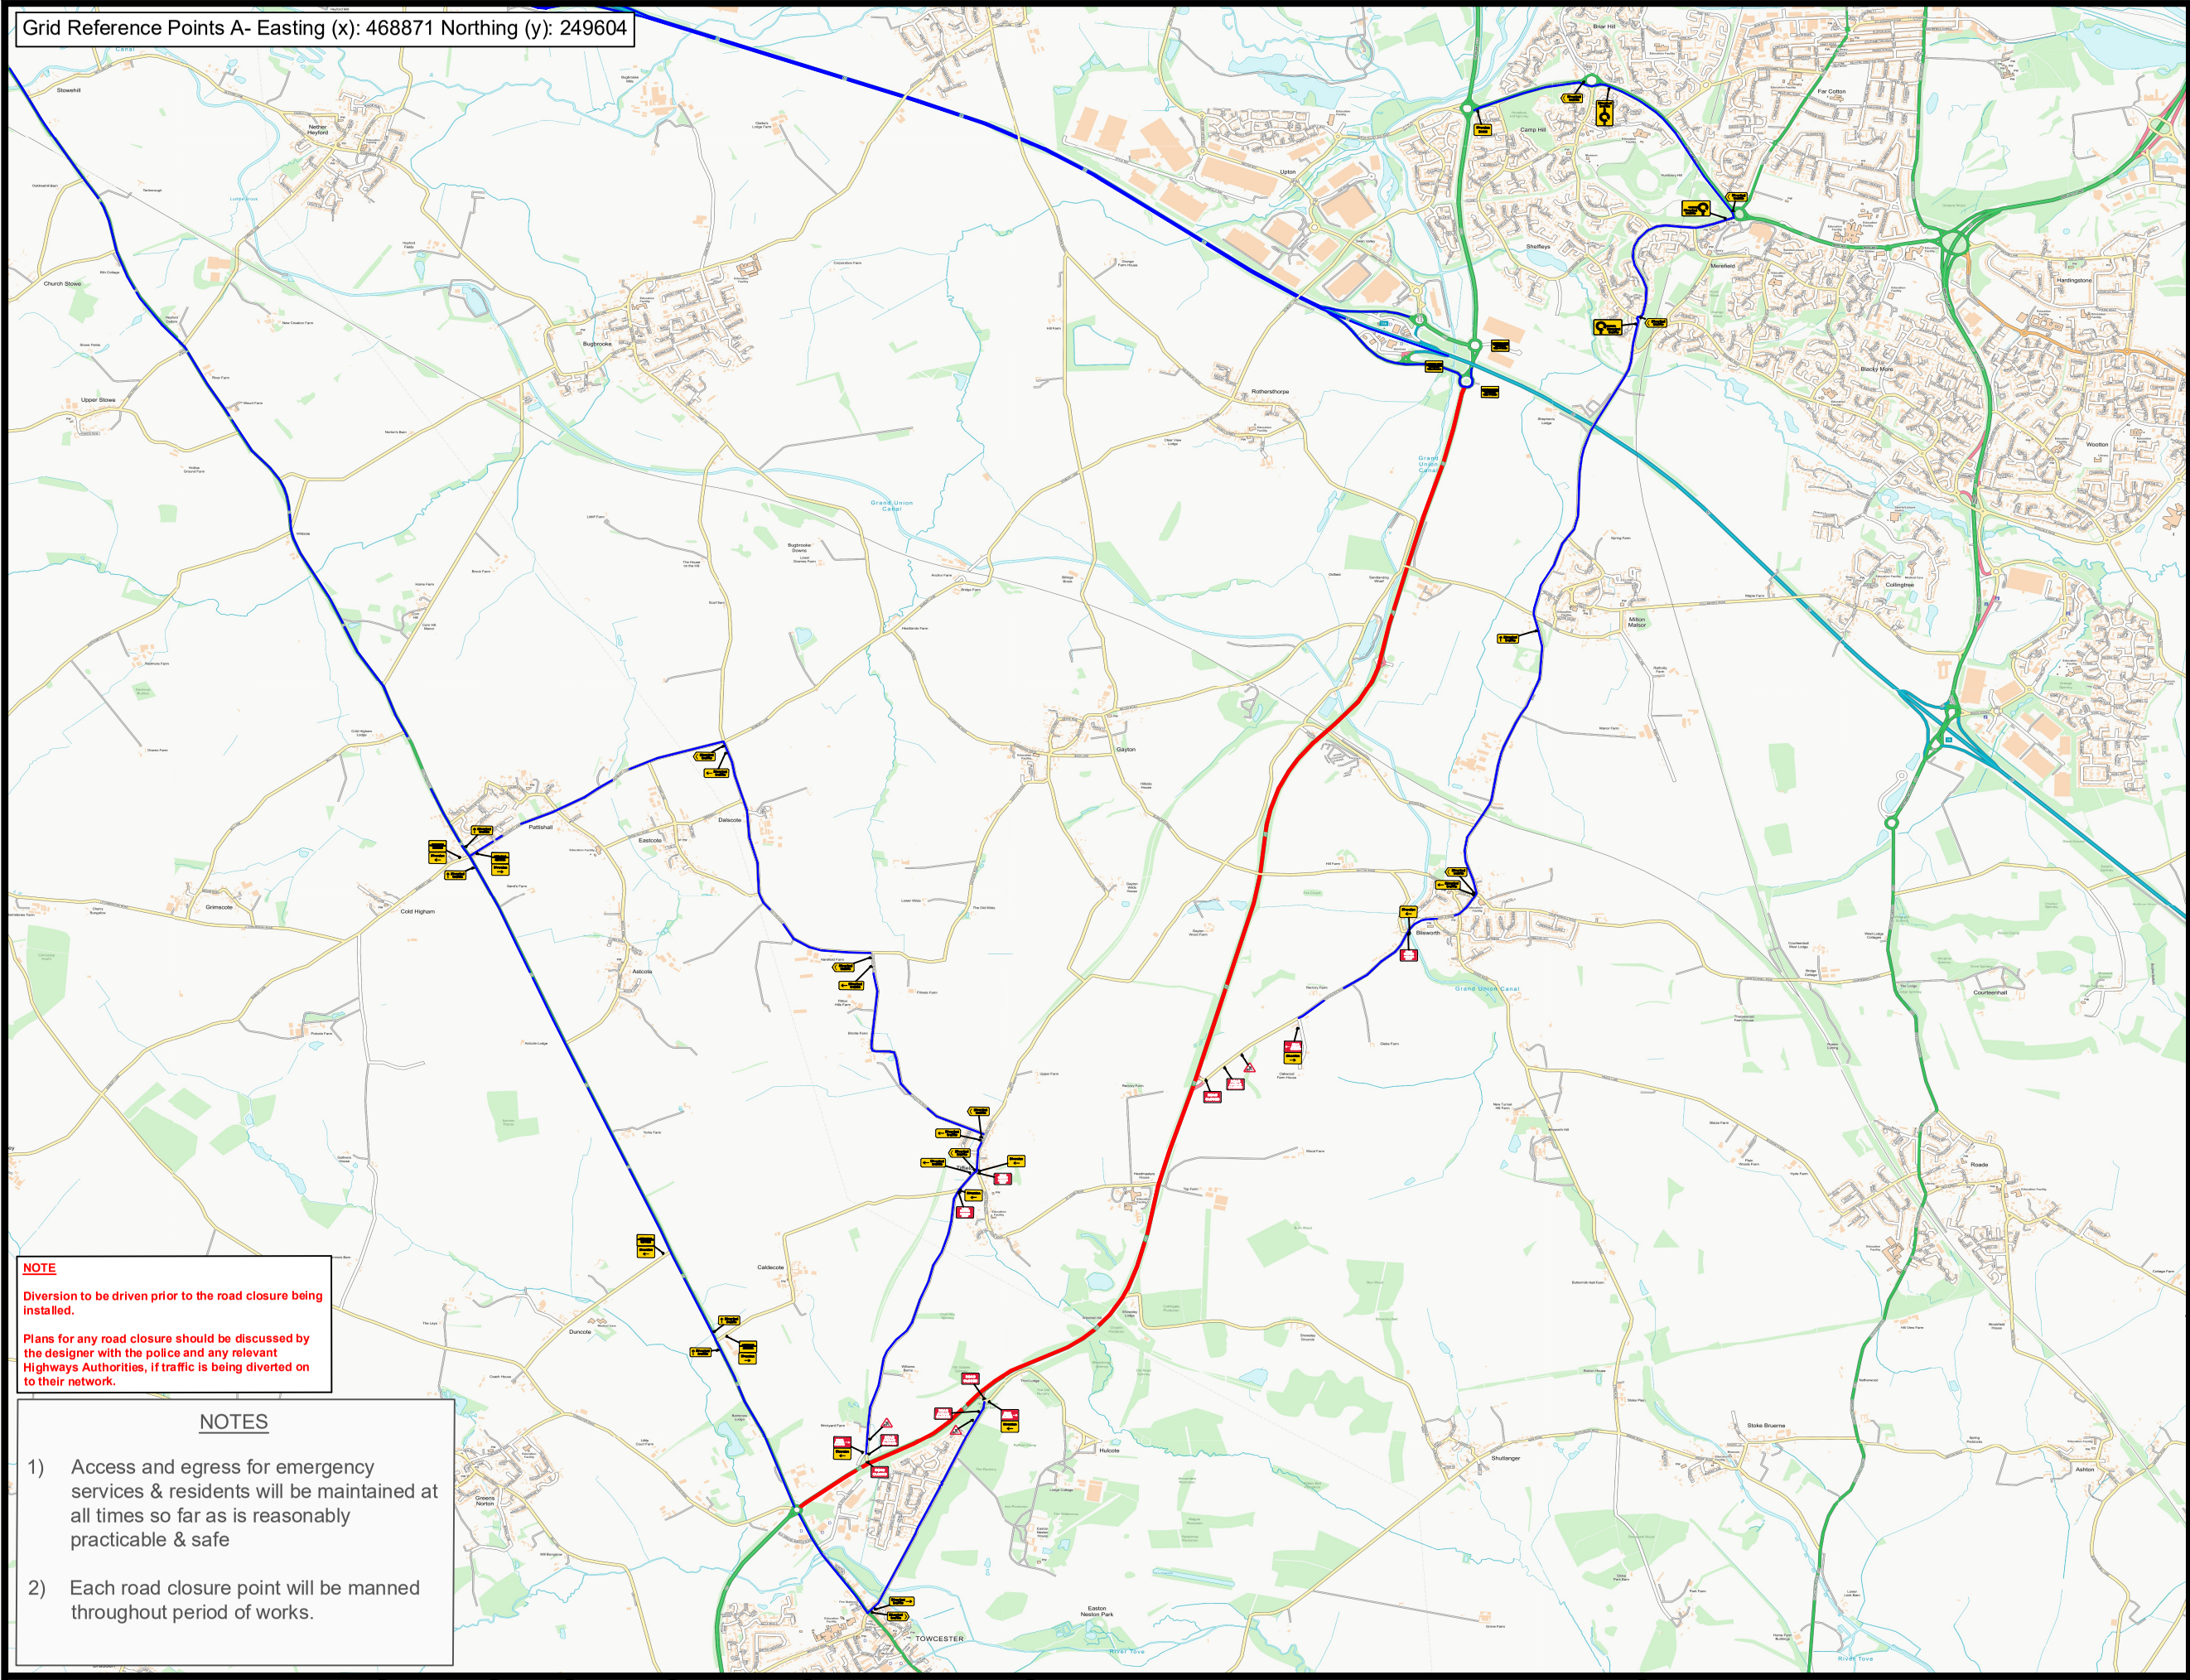

NOTE

Diversion to be driven prior to the road closure being installed.

Plans for any road closure should be discussed by the designer with the police and any relevant Highways Authorities, if traffic is being diverted on to their network.

NOTES

1) Access and egress for emergency services & residents will be maintained at all times so far as is reasonably practicable & safe

2) Each road closure point will be manned throughout period of works.

winvic

BILL OF QUANTITIES

Qty: 3 Ref: 13-9-RCAO Road Closed Access Only	ROAD CLOSED ACCESS ONLY
Qty: 3 Ref: 13.9 Schedule 13-9 : Temporary Information	A43 Closed Ahead Go Through Roads To Towcester Follow Diversion
Qty: 4 Ref: 13.9 Schedule 13-9 : Temporary Information	A43 Closed Ahead Go Through Roads To M1 Junc 15 Follow Diversion
Qty: 1 Ref: 13.9 Schedule 13-9 : Temporary Information	ROAD AHEAD CLOSED →
Qty: 1 Ref: 13.9 Schedule 13-9 : Temporary Information	← ROAD AHEAD CLOSED
Qty: 1 Ref: 13.9 Schedule 13-9 : Temporary Information	ROAD AHEAD CLOSED →
Qty: 7 Ref: 2702 Start of temporary diversion route	Diversion ←
Qty: 3 Ref: 2702 Start of temporary diversion route	Diversion →
Qty: 1 Ref: 2702 End of temporary diversion route	Diversion ENDS
Qty: 5 Ref: 2703 Direction of temporary diversion route from junction ahead	↑ Diverted traffic
Qty: 5 Ref: 2703 Direction of temporary diversion route from junction ahead	← Diverted traffic
Qty: 1 Ref: 2703 Direction of temporary diversion route from junction ahead	Diverted traffic →
Qty: 8 Ref: 2704 Direction of temporary diversion route	❮ Diverted traffic
Qty: 1 Ref: 2704 Direction of temporary diversion route	Diverted traffic ❯
Qty: 1 Ref: 2706 Roundabout ahead leading to temporary diversion route	Diverted traffic
Qty: 1 Ref: 2706 Roundabout ahead leading to temporary diversion route	Diverted traffic
Qty: 1 Ref: 2706 Roundabout ahead leading to temporary diversion route	Diverted traffic
Qty: 3 Ref: 7001 Road works ahead	
Qty: 3 Ref: 7010-FP-13-9 Nature of temporary hazard ahead - Road Closed	ROAD CLOSED
Qty: 3 Ref: 7010-FP-13-9 Nature of temporary hazard ahead - Road Ahead Closed	ROAD AHEAD CLOSED

highways england
Road closed
XX - XX XXXX
Overnight
from 10 pm

NOTE

Advance warning signs to be installed prior to installation of closure.

AL

Air lock system to be installed at closure points.

Traffic Safety & Management

Date:	Rev	DRAWN	APPROVED
04.09.23	1	JA	TSM

Title:
A43, Towcester, West Northamptonshire, England, NN12 6HN, United Kingdom

Drawing Number:	TSM-71
Client Reference:	---
Traffic Management:	Road Closure & Diversion
Road Speed:	60mph

Key

- Diversion route
- Closed Area
- Sign

All drawings are drawn to north.

All layouts are drawn with Traffic Signs Regulation & General Layout Directions 2016 & Chapter 8 Guidelines. Using Safety At Street Works And Road Works A Code Of Practice as a guideline.
Drawing to be read with relevant method statement & risk assessment.
All sign locations are indictive and exact locations will be determined on site.